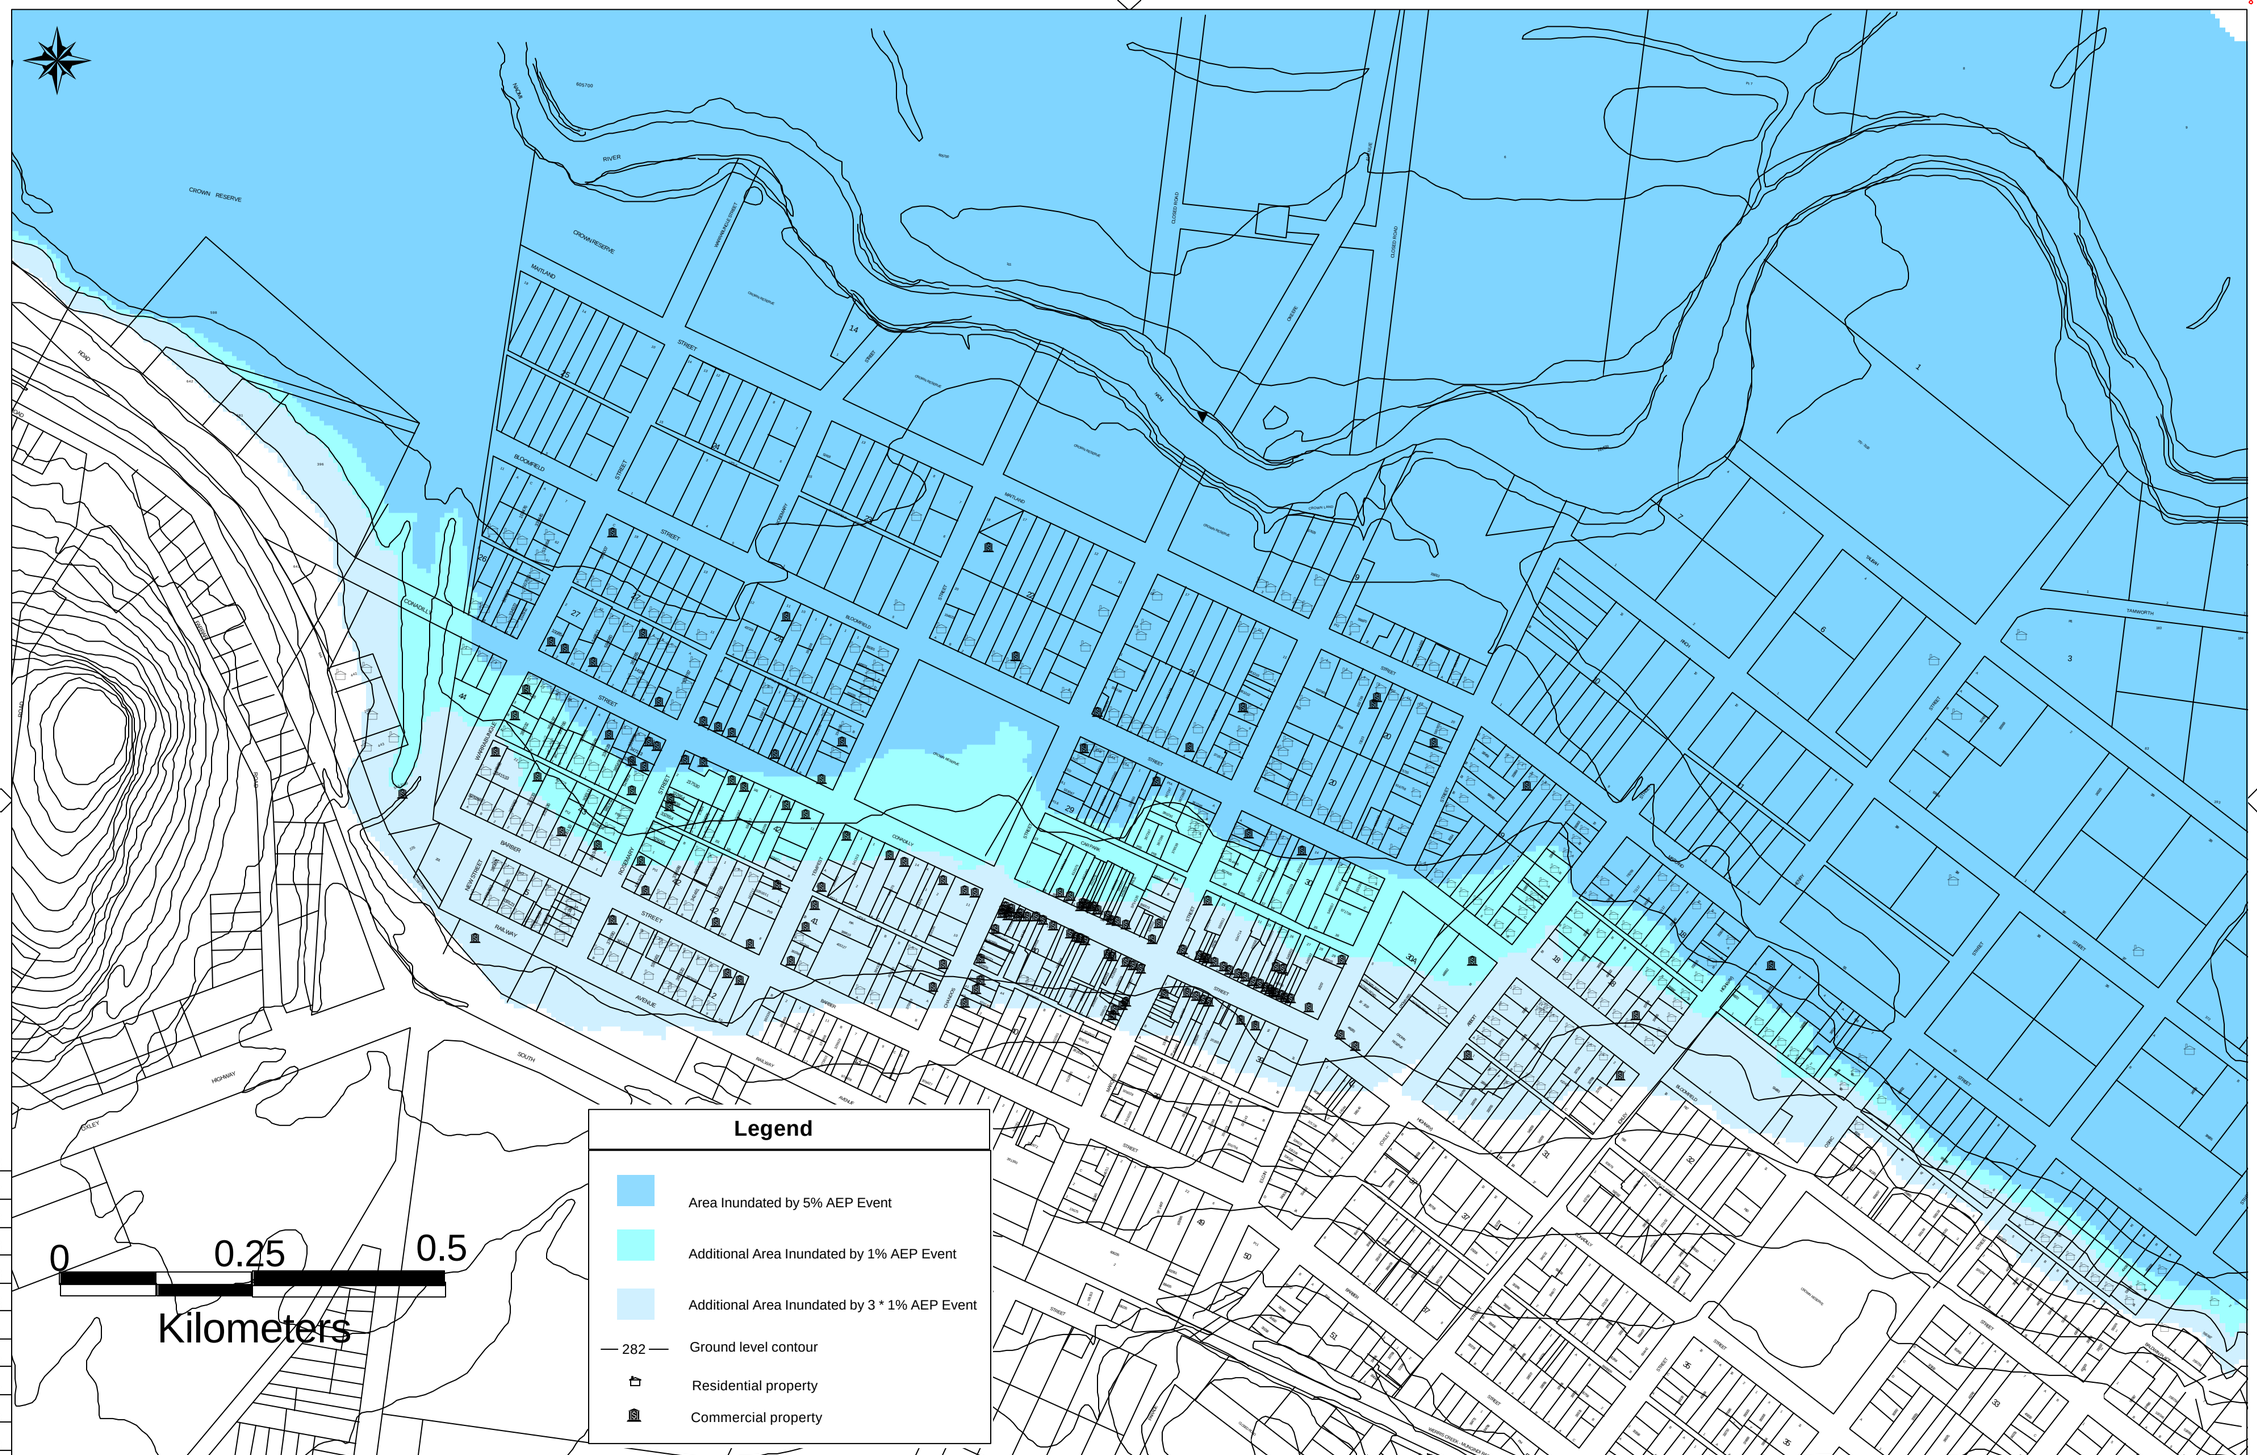

CODE	DATE	AMENDMENT / ISSUE DESCRIPTION	APPROVAL	CODE	DATE	AMENDMENT / ISSUE DESCRIPTION	APPROVAL

TITLE	INITIAL	SIGNATURE	DATE
DRAFTSMAN			
DRAFTING CHECK			
DESIGNER			
DESIGN CHECK			
PROJECT MANAGER			

CLIENT

GUNNEDAH SHIRE COUNCIL

COUNCIL OFFICE: 63 ELGIN STREET

GUNNEDAH NSW 2380

PH (02) 6742 0422 FAX (02) 6742 0523

APPROVED | DATE

SMEC

SMEC AUSTRALIA PTY LTD

ACN 065 475 149

LEVEL 6 77 PACIFIC HIGHWAY
NORTH SYDNEY NSW. 2060
PH 02 9903-4411 FAX 02 9955-6113

PROJECT TITLE

GUNNEDAH FLOODPLAIN MANAGEMENT PLAN

SCALE.	DRAWING STATUS.	PROJECT / DRAWING No.	ISSUE
As Shown	PRELIMINARY	31923-001	01